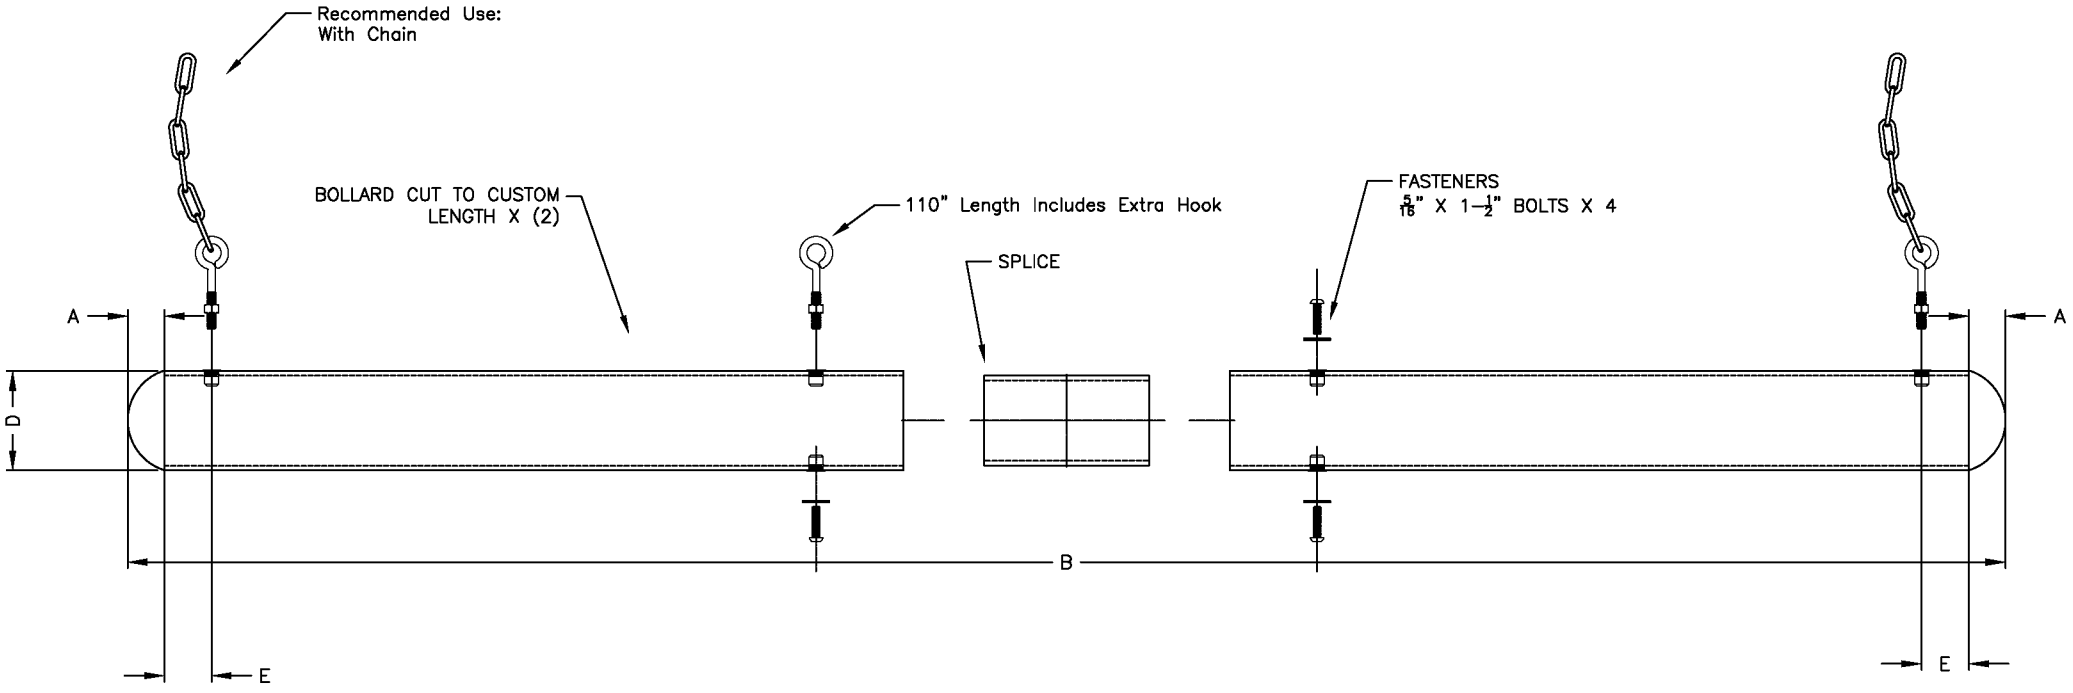

Standard sizes	A=Length of Dome	D=Actual Outside Diameter	B=Overall Length	E= Approxx. Distance From Rivet to End
2 X 4" x 78" Long	0'-2 5/8"	5.25" OD	6'-6"	0'-3"
2 X 6" x 110" Long	0'-3 5/8"	7.25" OD	9'-2"	0'-3"

EYE BOLT SPECS:

MATERIAL: STEEL, ZINC FINISH
THREAD LENGTH: 2 In.
WIDTH: $\frac{19}{16}$ In.
LENGTH: $3-\frac{3}{8}$ In.
EYE INSIDE DIA: $\frac{9}{16}$ In.

FOR NON STANDARD SIZES:

CUSTOM SIZES AVAILABLE
CUSTOM COLORS AVAILABLE

NO.	REVISIONS	DATE	APPROVED

PROJECT	CUSTOMER	DESCRIPTION
		Clearance Bar Custom Colors

DRAWN BY: GCC	APPROVED BY:	DATE: 1/1/2019
PROJECT NO.: —		SCALE: NTS
FINISH:		DRAWING NO.: 1
MATERIAL:		SHEET 1 OF 1